TETRA TECH
ARCHITECTS & ENGINEERS

Cornell Business + Technology Park
10 Brown Road
Ithaca, New York 14850
Tel. (607) 277-7100
Fax (607) 277-1410

Addendum

Waverly Central School District
Waverly, New York

SED NO. 60-01-01-06-0-001-020

Additions and Alterations to
Elm Street Elementary School
Phase 2

Tt Project No. 339070-25002

RE-BID Addendum No.2
to
Drawings and Project Manual

November 4, 2026

To: ALL BIDDERS

This ADDENDUM forms a part of the BIDDING AND CONTRACT DOCUMENTS and modifies the following documents:
Original DRAWINGS dated February 23, 2026
PROJECT MANUAL dated February 23, 2026, and RE-BID ADDENDUM NO. 1, dated October 27, 2026.

Acknowledge receipt of the ADDENDUM in the space provided on the FORM OF PROPOSAL

This ADDENDUM consists of (2) pages and the following:

ATTACHMENTS

PRE-BID REQUEST FOR INFORMATION QUESTIONS/ANSWERS

NEW DRAWINGS (8-1/2 x 11)

BA01B Tuscan Column Detail

DRAWING MODIFICATIONS - ARCHITECTURAL

ITEM 2-C-1: Refer to DRAWING BA100

1. Demolition Key Notes 9D.X, AMEND to read as follows:

"9D.X REMOVE FLOOR FINISH, MASTIC AND WALL BASE TO EXTENT REQUIRED TO PERFORM SCHEDULED WORK. AT AREAS OF FLOOR REMOVAL, LEVEL SLAB WITH ADJACENT SLABS AT LOCATIONS SCHEDULED TO RECEIVE FLOOR FINISH EXCEPT WHERE NEW TERRAZZO IS SCHEDULED. WHERE NEW TERRAZZO IS SCHEDULED, REMOVE REQUIRED CONCRETE SUBFLOOR TO CREATE A SMOOTH TRANSITION BETWEEN THE NEW AND EXISTING TERRAZZO.

REFER TO DETAIL 5 ON DRAWING BA920. INCLUDE CONCRETE FLOOR PATCHING AND LEVELING MATERIALS TO MAKE SURFACE LEVEL. PREPARE FOR FINISH. PATCH AREAS OF WALL TO REMAIN THAT WERE DAMAGED BY REMOVAL OF WALL BASE." ADD THE SUFFIX KEY BELOW THIS AS IT SHOWS ON THE DRAWING

ITEM 2-C-2: Refer to DRAWING BA130

1. Keyed Plan Notes, ADD the following:

   "10. PROVIDE APPROXIMATELY TWO INCHES OF CEMENTITIOUS FILL TO AREAS OF QUARRY TILE REMOVAL TO BRING THE NEW FLOOR FINISH LEVEL WITH THE EXISTING TERRAZZO IN THE CORRIDORS."

2. Detail 1 First Floor Plan Area B, ADD Keyed Plan Note 10 to Cafeteria 125 and Food Service Office 125.2.

ITEM 2-C-3: Refer to DRAWING BA200

1. ADD detail as shown on Drawing BA01B attached to this addendum.

END OF ADDENDUM

TETRA TECH
ARCHITECTS & ENGINEERS

INSTRUCTIONS TO BIDDERS
ATTACHMENT #1:
PRE-BID REQUEST FOR INTERPRETATION FORM

SUBMIT FORM BY EMAIL TO INE.Waverly@tetratech.com

Project No.: 339070-25002 **Date:** October 28, 2026

Project Name: Additions and Alterations to Elm Street Elementary School Phase 2 – Re-Bid

---

Bidder Contact Person: Don Rottmann
Bidder Company Name: Streeter Associates, Inc.
Bidder Phone: 607-734-4151
Bidder Email Address: drottmann@streeterassociates.com

Question Pertains to:

Drawing Number: BH100, BA100, BA931
Plan Area:
Room Number: Cafe-125. Demo, Abate, Finishes, Underlayment. Serving 123 will be new QT on old substrate that former was VCT. Cafe will be new SVT on former QT.
Drawing Detail Number:
Specification Section:

Question: (Please be specific)

Is the existing lead-glazed Quarry Tile that is being abated from the Cafe set on an existing mud-bed? What thickness? The Final Finish Flooring in #125 will be solid-vinyl tile over what was QT.
How thick is the underlayment to be to make-up the difference, when Serving 123 will be new QT over what was VCT & Corr 150 Extension will be new Terrazzo over what was VCT, thereby raising the top surface level of the final finish.
Also, Finish Plan also indicates Cafe-125 is to also receive MCS; is this necessary on an 87 year old slab that is over a basement/crawlspace condition? Where would what moisture be coming from?

Review by Architect/Engineers: **Responded By:** B. Bernhauer **Date:** 11-4-2026

1-Wherever existing quarry tile is being removed, plan on providing two inches of cementitious fill to bring the new solid vinyl tile level with the existing terrazzo in the corridors.

2-Wherever new quarry tile is to be installed over area of VCT removal, a reducer strip shall be provided. Refer to detail 10 on BA920.

3-MCS shall remain in Cafeteria 125. 4- Refer to Addendum #2 for additional information.

Submit requests not less than 5 working days prior to the specified Bid Opening date and time. In the event that this question requires clarification or modification of the Bidding Documents, such written information can only be provided by formal Addendum, distributed to all plan holders.

TETRA TECH
ARCHITECTS & ENGINEERS

INSTRUCTIONS TO BIDDERS
ATTACHMENT #1:
PRE-BID REQUEST FOR INTERPRETATION FORM

SUBMIT FORM BY EMAIL TO INE.Waverly@tetratech.com

Project No.: 339070-25002 **Date:** October 29, 2026

Project Name: Additions and Alterations to Elm Street Elementary School Phase 2 – Re-Bid

---

Bidder Contact Person: Don Rottmann
Bidder Company Name: Streeter Associates, Inc.
Bidder Phone: 607-734-4151
Bidder Email Address: drottmann@streeterassociates.com

Question Pertains to:

Drawing Number:
Plan Area:
Room Number: Section 087100 Door Hardware
Drawing Detail Number:
Specification Section:

Question: (Please be specific)

National Door & Hardware is a door, frame and hardware supplier bidding to the general contractors on Elm Street Elementary School Phase 2 REBID. Bids are due Nov 12, 2026 at 4:00 PM ET, per the listing service.
We have the following request:
>> Pages 13 through 16 of Section 08 71 00 Door Hardware are missing from the bid set we received. Those pages cover hardware sets 12 and up. Could you please send them, or any addendum that includes them?

Review by Architect/Engineers: **Responded By:** K Bouffard **Date:** 10/29/26

Syracuse Blue Plan Room has the complete spec. Must be a printing issue. I have emailed you the complete 08 71 00 spec for your reference.

Submit requests not less than 5 working days prior to the specified Bid Opening date and time. In the event that this question requires clarification or modification of the Bidding Documents, such written information can only be provided by formal Addendum, distributed to all plan holders.

TETRA TECH
ARCHITECTS & ENGINEERS

INSTRUCTIONS TO BIDDERS
ATTACHMENT #1:
PRE-BID REQUEST FOR INTERPRETATION FORM

SUBMIT FORM BY EMAIL TO INE.Waverly@tetratech.com

Project No.: 339070-25002 **Date:** *10/29/2026*

Project Name: Additions and Alterations to Elm Street Elementary School Phase 2 – Re-Bid

---

Bidder Contact Person: *Bert Kopp*
Bidder Company Name: *Steps Plus, Inc. (Cast Stone manufacturer)*
Bidder Phone: *315-432-0806 x4*
Bidder Email Address: *sales@steps-plus.com*

Question Pertains to: *Cast stone columns with tuscan capital and base.*

Drawing Number: *Elevation 1/BA200*
Plan Area:
Room Number: *See questions for detail numbers.*
Drawing Detail Number:
Specification Section: *047200 Cast Stone Masonry*

Question: (Please be specific)


1) Elevation 1/BA200 (Plan view on 1/BA130 & 13/BA900) shows two entry columns labeled as Item 12: 12" dia cast stone columns with tuscan capital and base. In order to price the mold for these columns, I need some idea of how ornate they are at the capitals and bases and need to know if the columns are tapered or straight. Please provide an enlarged dimensioned detail showing the design desired for the cast stone columns.

2) The column is shown as solid at 19/BA500. Fancy cast stone columns are typically cast as hollow halves around a center steel column which allows them to be cast horizontally. Casting a one-piece structural column means that the columns would need to be cast vertically standing up which is very difficult (my shop wouldn't be able to lift the concrete hopper high enough to fill the mold). Please confirm that the columns are indeed to be one-piece structural units as seems to be indicated at 19/BA500. If they are to be wrapped around a steel column, please provide a revised detail.

Review by Architect/Engineers: **Responded By:** K Bouffard **Date:** 10/29/26

There is not steel in this location and columns are not structural, steel structure cantilevers, refer to structural drawings. A larger scale detail will be provided by addendum.

Submit requests not less than 5 working days prior to the specified Bid Opening date and time. In the event that this question requires clarification or modification of the Bidding Documents, such written information can only be provided by formal Addendum, distributed to all plan holders.

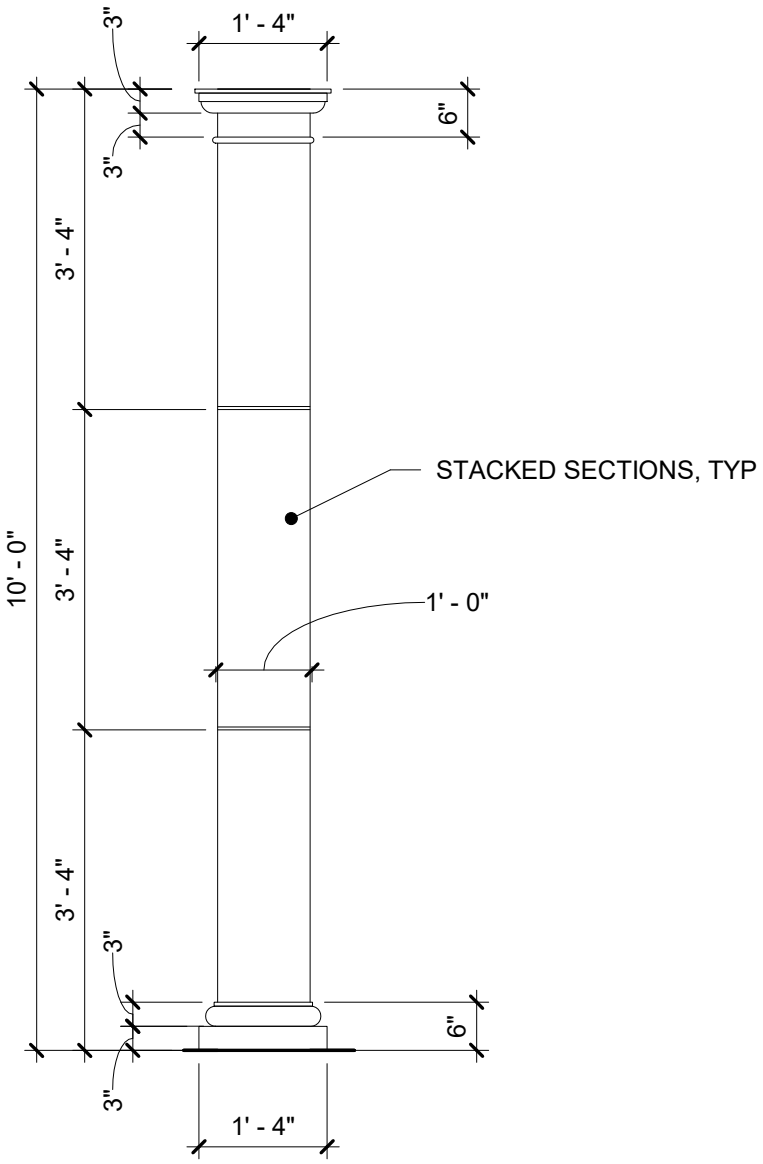

BID SET

1 Tuscan Column Detail

1/2" = 1'-0"

This Drawing Issued By RE-BID Addendum No 2

TETRA TECH ARCHITECTS & ENGINEERS Tetra Tech Engineers, Architects & Landscape Architects, P.C.			Proj. No.: 339070-25002
			Date:10/29/26
	Rev.:	Date:	Drawn By: KCB
Waverly Central School District			Drawing No.:
Elm Street Elementary School			
Tuscan Column Detail			BA01B